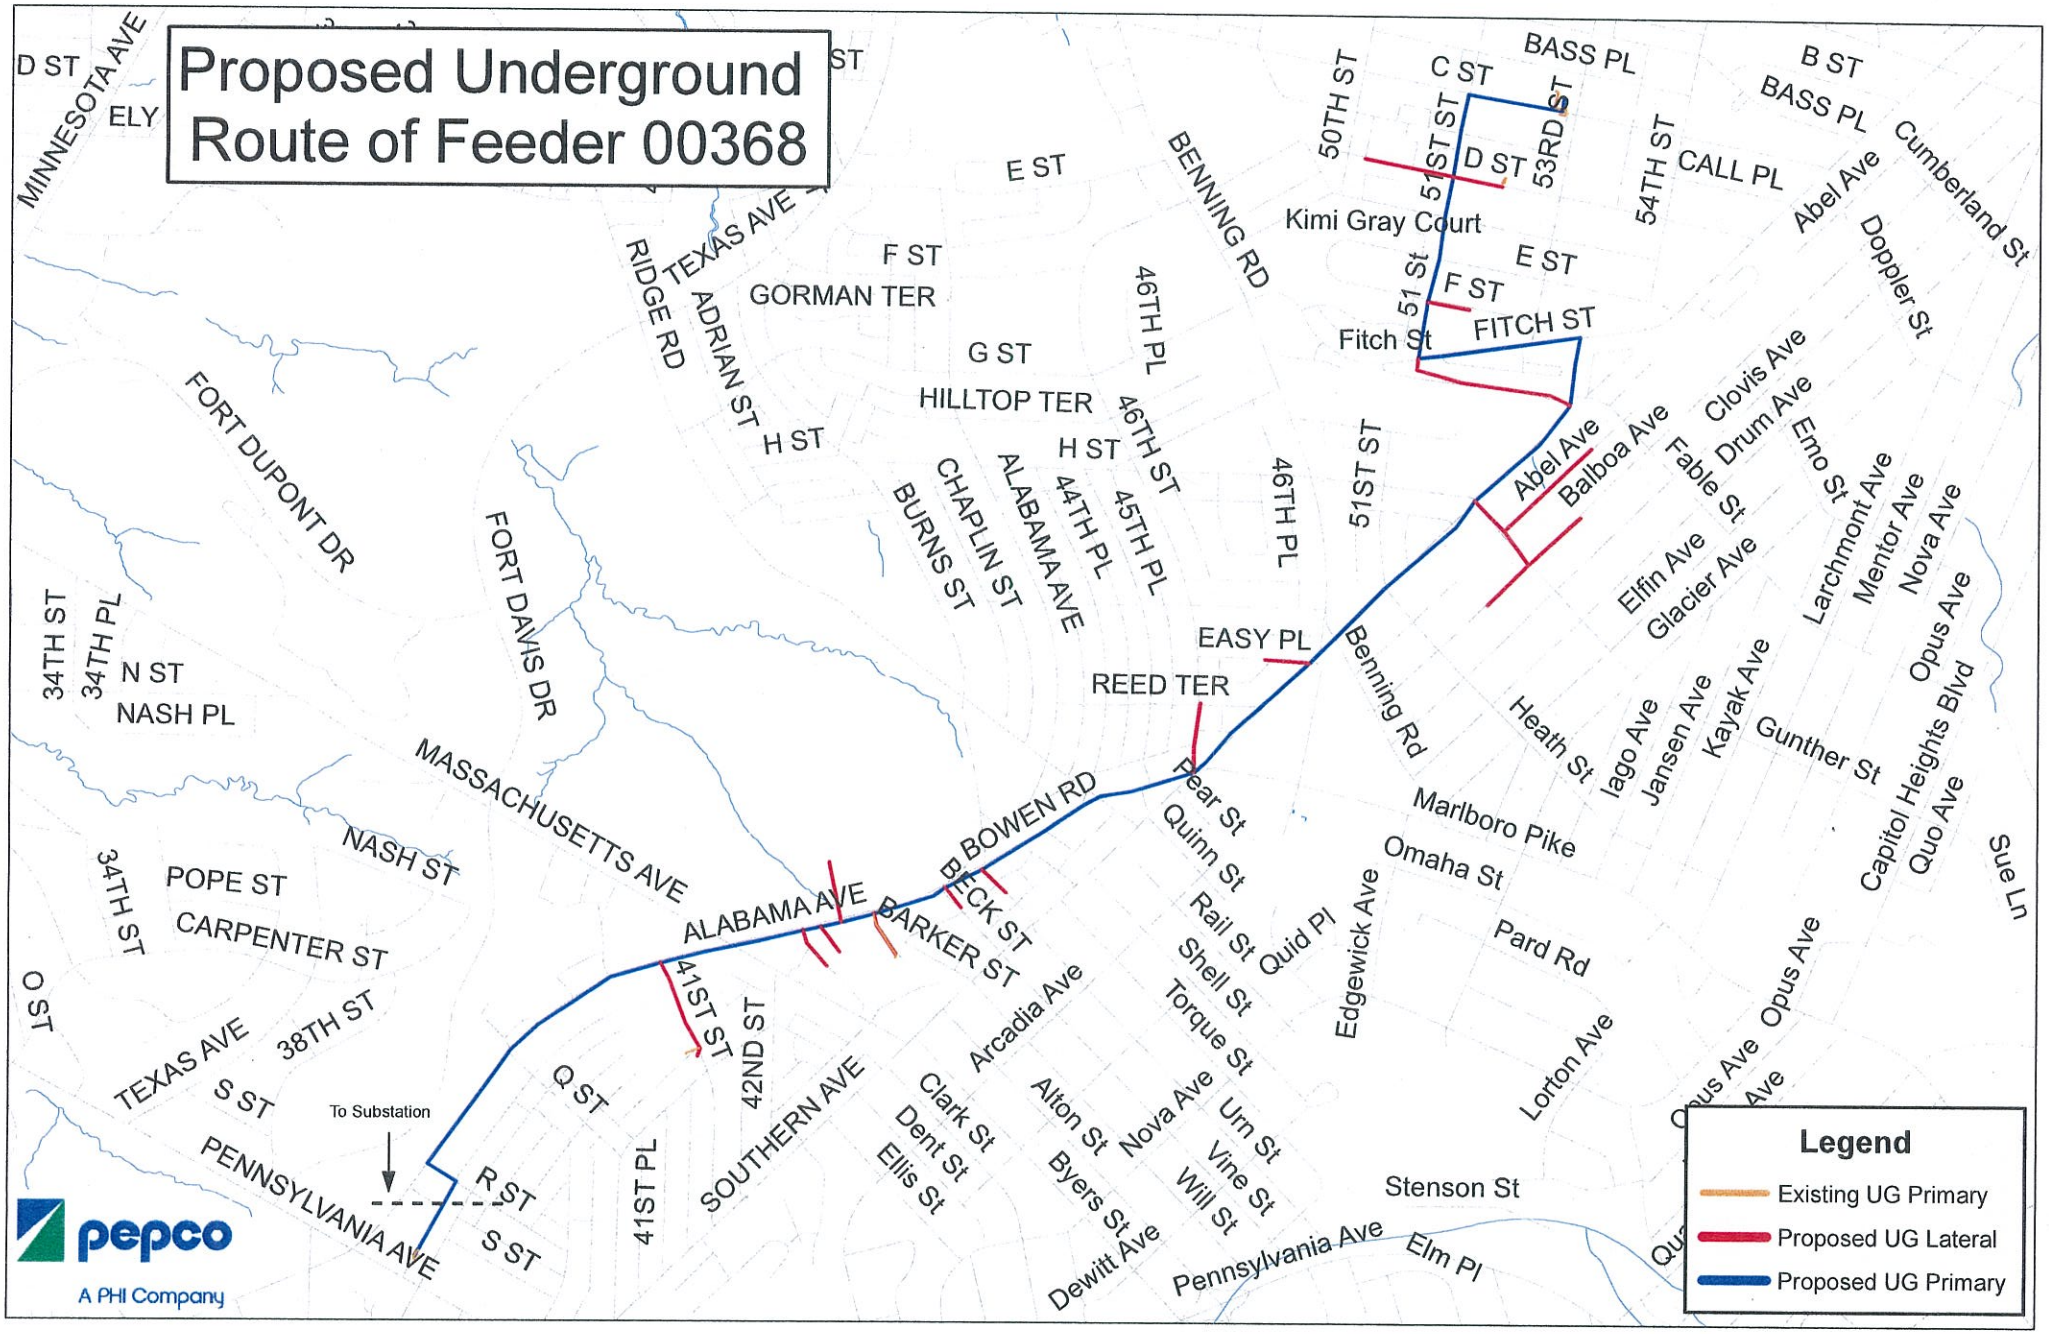Proposed Underground Route of Feeder 00368